CLIENT:

0 10 20 30 40 50mm

PRINT REDUCTION BAR | A3 SHEET

ALL RIGHTS RESERVED. NO REPRODUCTION UNLESS WRITTEN CONSENT GIVEN

Drawing Status		Date.	Rev.	Drawn.	Authr.		Date.	Rev.	Drawn.	Authr.	
F	Feasibilty	20.05.22	Pfl	FM	EGW						
S	Sketch Design										
Pr	Preliminary										
Pl	Planning										
B	Building Control										
D	Developed Design										
M	Measurement										
T	Tender										
C	Construction										

PegwA

Prosiect Ty'n Llan, Llandwrog

PegwArchitects Ltd.
Twtyhill Cottage,
Mount Pleasant Square,
Caernarfon,
LL551PA.
holi-elinorgw@outlook.com
www.pegwarchitects.com

Golygfa dwyreiniol mewn 3D.
East view in 3D

Project:	Ty'n Llan	No:	Revision:
Scale:	N/A		Status:

CLIENT:

0 10 20 30 40 50mm

PRINT REDUCTION BAR | A3 SHEET

ALL RIGHTS RESERVED. NO REPRODUCTION UNLESS WRITTEN CONSENT GIVEN

Drawing Status		Date.	Rev.	Drawn.	Auth.	Date.	Rev.	Drawn.	Auth.
F	Feasibility	20.05.22	P1	FM	EGW				
S	Sketch Design								
Pr	Preliminary								
Pl	Planning								
B	Building Control								
D	Developed Design								
M	Measurements								
T	Tender								
C	Construction								

PegwA

Prosiect: Ty'n Llan, Llandwrog

PegwArchitects Ltd.
Twthill Cottage,
Mount Pleasant Square,
Caernarfon,
LL55 1PA.
holi-elinorgw@outlook.com
www.pegwarchitects.com

Golygfa deheuol mewn 3D.
South view in 3D

Project:	Ty'n Llan	No:	Revision: P1
Scale:	N/A		Status: P

Uchder y Dwyrain / East Elevation

1 : 100

CLIENT:

0 10 20 30 40 50mm

PRINT REDUCTION BAR | A3 SHEET

ALL RIGHTS RESERVED. NO REPRODUCTION UNLESS WRITTEN CONSENT GIVEN

Drawing Status		Date.	Rev.	Drawn.	Auth.	Date.	Rev.	Drawn.	Auth.
F	Feasibilty	08.03.22	F12	FM	EGW				
S	Sketch Design								
Pr	Preliminary								
Pl	Planning								
B	Building Control								
D	Developed Design								
M	Measurement								
T	Tender								
C	Construction								

Pegw A

Prosiect Ty'n Llan, Llandwrog

PegwArchitects Ltd.
Twthill Cottage,
Mount Pleasant Square,
Caernarfon,
LL551PA.
holi-elinorgw@outlook.com
www.pegwarchitects.com

Grychiadau / Elevations

Project:	Ty'n Llan	No:	Revision:
Scale:	1:100 @ A3		Status:

Uchder y Gogledd / North Elevation

1 : 100

CLIENT:

0 10 20 30 40 50mm

PRINT REDUCTION BAR | A3 SHEET

ALL RIGHTS RESERVED. NO REPRODUCTION UNLESS WRITTEN CONSENT GIVEN

Drawing Status		Date.	Rev.	Drawn.	Auth.	Date.	Rev.	Drawn.	Auth.
F	Feasibilty	08.03.22	P12	FM	EGW				
S	Sketch Design	23.05.22	P12	FM	EGW				
Pr	Preliminary								
Pl	Planning								
B	Building Control								
D	Developed Design								
M	Measurement								
T	Tender								
C	Construction								

Pegw A

Prosiect Ty'n Llan, Llandwrog

PegwArchitects Ltd.
Twtchill Cottage,
Mount Pleasant Square,
Caernarfon,
LL551PA.
holi-elinorgw@outlook.com
www.pegwarchitects.com

Grychiadau / Elevations

Project:	Ty'n Llan	No:	Revision:
Scale:	1:100 @ A3		Status:

Uchder y De / South Elevation

1 : 100

CLIENT:

0 10 20 30 40 50mm

PRINT REDUCTION BAR | A3 SHEET

ALL RIGHTS RESERVED. NO REPRODUCTION UNLESS WRITTEN CONSENT GIVEN

Drawing Status		Date.	Rev.	Drawn.	Auth.	Date.	Rev.	Drawn.	Auth.
F	Feasibility	23.05.22	P12	FM	EGW				
S	Sketch Design								
Pr	Preliminary								
Pl	Planning								
B	Building Control								
D	Developed Design								
M	Measurements								
T	Tender								
C	Construction								

PegwArchitects Ltd.
Twthill Cottage,
Mount Pleasant Square,
Caernarfon,
LL551PA.
holi-elinorgw@outlook.com
www.pegwarchitects.com

Prosiect Ty'n Llan, Llandwrog

Grychiadau / Elevations

Project: Ty'n Llan

No:

Revision:

Scale: 1:100 @ A3

Status:

Drychiad Gorllewinol / West Elevation

1 : 100

CLIENT:

0 10 20 30 40 50mm

PRINT REDUCTION BAR | A3 SHEET

ALL RIGHTS RESERVED. NO REPRODUCTION UNLESS WRITTEN CONSENT GIVEN

Drawing Status		Date.	Rev.	Drawn.	Auth.	Date.	Rev.	Drawn.	Auth.
F	Feasibility	23.05.22	P2	FM	EGW				
S	Sketch Design								
Pr	Preliminary								
Pl	Planning								
B	Building Control								
D	Developed Design								
M	Measurement								
T	Tender								
C	Construction								

Pegw A

Prosiect Ty'n Llan, Llandwrog

PegwArchitects Ltd.
Twthill Cottage,
Mount Pleasant Square,
Caernarfon,
LL55 1PA.
holi-elinorgw@outlook.com
www.pegwarchitects.com

Grychiadau / Elevations

Project:	Ty'n Llan	No:	Revision:
Scale:	1:100 @ A3		Status:

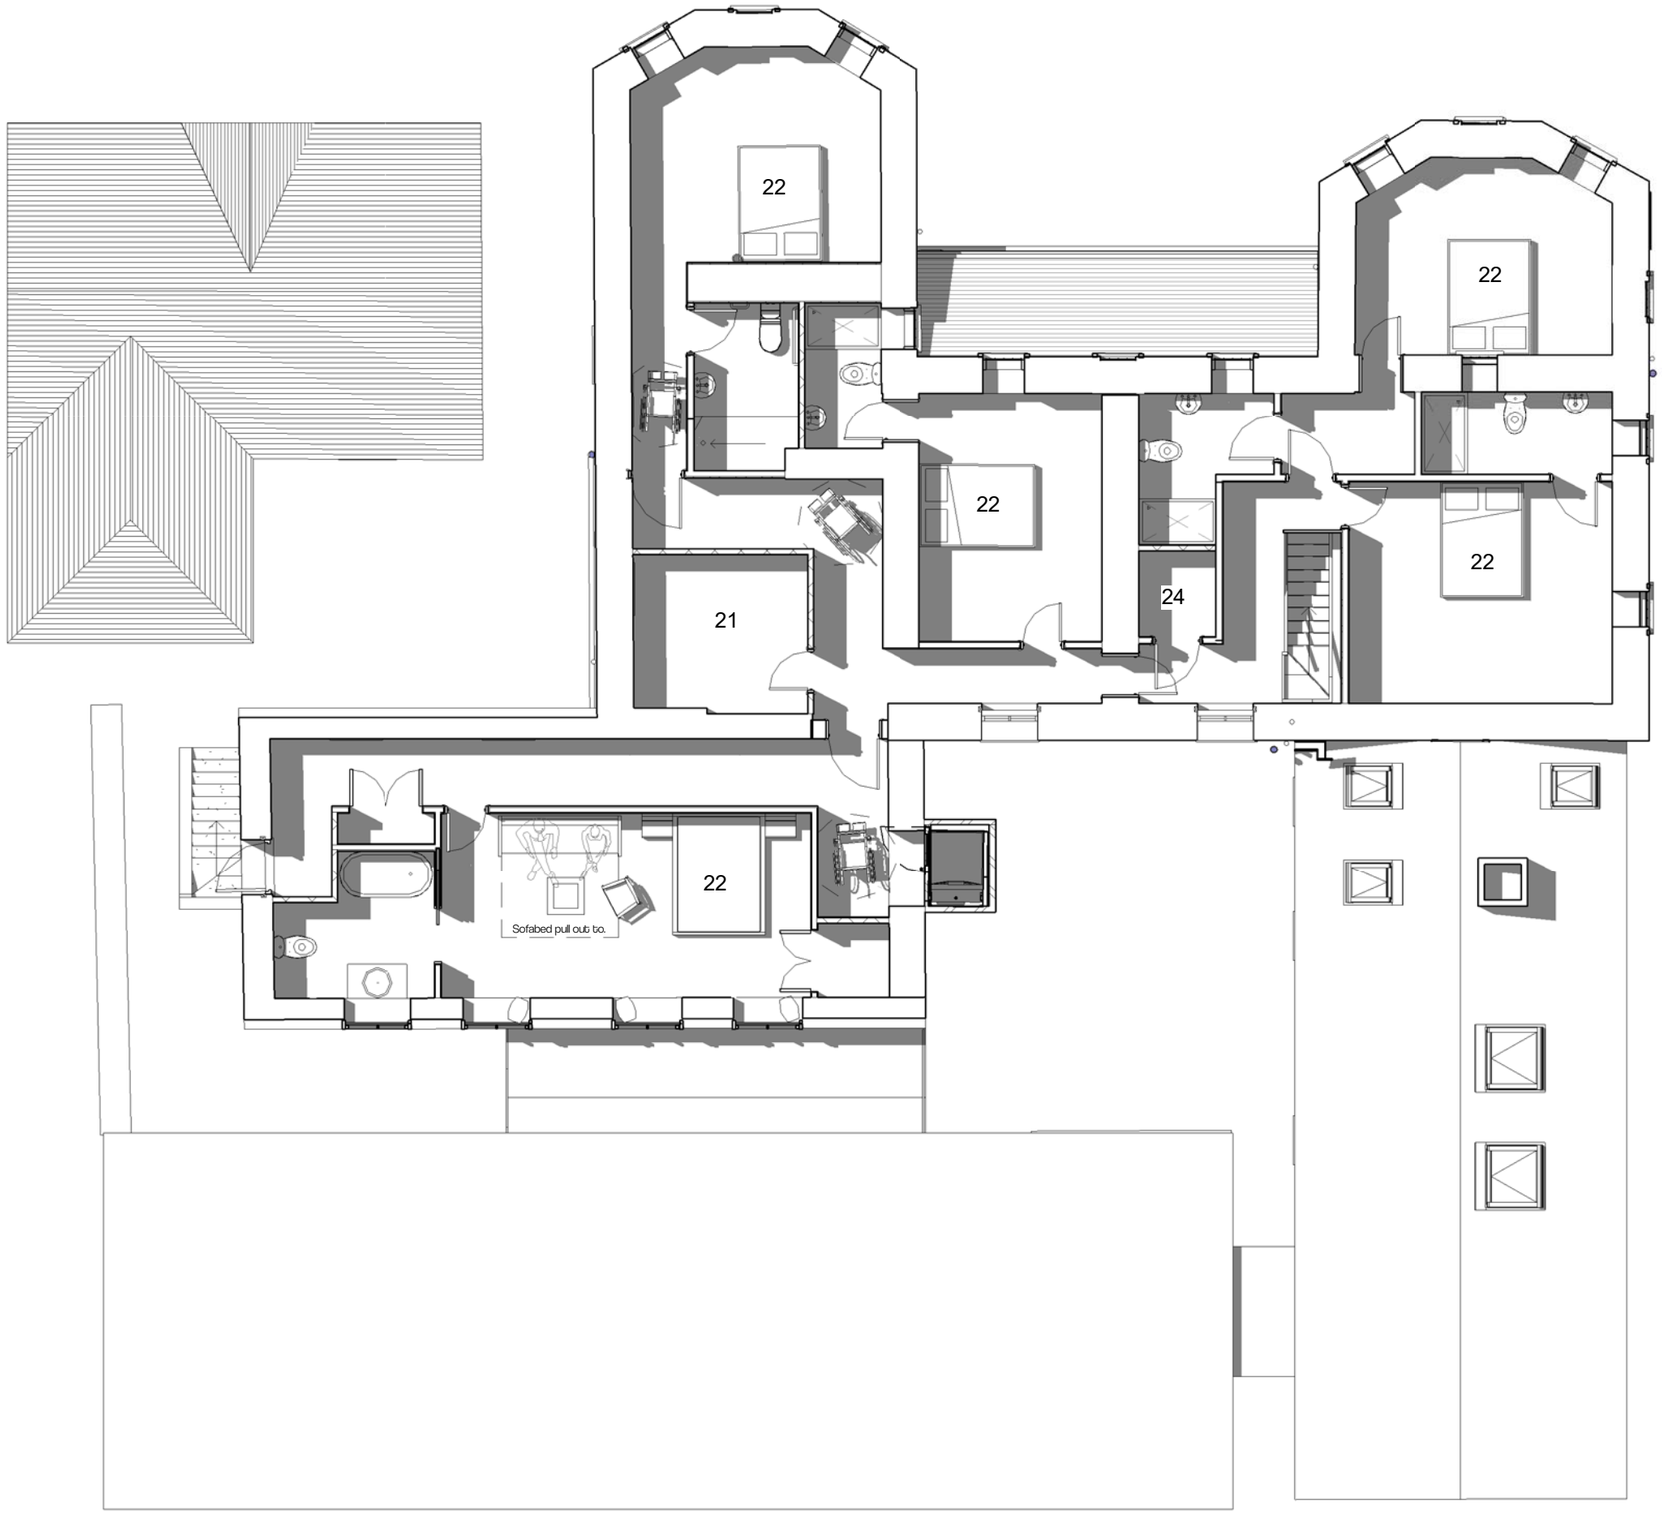

Plan Key:

1) Bar
2) Traditional Pub / Tafarn Traddodiadol
3) TV
4) Piano
5) Pool Table / Bwrdd Pwl
6) Kitchen / Cegin
7) Dining Area / Ardal Fwyta
8) Fire / Tân
9) Toilets / Toiledau
10) Event Space / Gofod Digwyddiadau
11) Servery / Man Gweini Bwyd
12) Small Bar / Bar Bach
13) Staff Room / Ystafell Staff
14) External Seating Area / Ardal Seddi Allanol
15) Lift / Lifft

19) Edible Planting for Kitchen / Plannu Bwytadwy ar gyfer Cegin
20) Bike Racks / Raciau Beic
21) Office / Swyddfa
22) Bedroom with En suite / Ystafell Wely gydag En suite
23) Terrace / Teras
24) Store / Storfa
25) Multi Functional Room / Ystafell Aml Ddefnydd
26) Plant Room / Ystafell Fecanyddol

CLIENT:

0 10 20 30 40 50mm

PRINT REDUCTION BAR | A3 SHEET

ALL RIGHTS RESERVED. NO REPRODUCTION UNLESS WRITTEN CONSENT GIVEN

Drawing Status		Date.	Rev.	Drawn.	Auth.
F	Feasibility	03.07.21	F1	FM	EGW
S	Sketch Design	06.09.21	F2	FM	EGW
Pr	Preliminary	16.09.21	F3	FM	EGW
Pl	Planning	15.11.21	F4	FM	EGW
B	Building Control	24.11.21	F5	FM	EGW
D	Developed Design	16.12.21	F6	FM	EGW
M	Measurement	05.01.22	F7	FM	EGW
T	Tender	18.01.22	F9	FM	EGW
C	Construction				

Date.	Rev.	Drawn.	Auth.
24.01.22	F10	FM	EGW
03.02.22	F11	FM	EGW
08.03.22	F12	FM	EGW
23.05.22	P12	FM	EGW

Pegw A

Prosiect Ty'n Llan, Llandwrog

Cynllun Llawr Uchaf / First Floor Plan

PegwArchitects Ltd.
Twthill Cottage,
Mount Pleasant Square,
Caernarfon,
LL55 1PA.
holi-elinorgw@outlook.com
www.pegwarchitects.com

Project:	Ty'n Llan	No:	Revision:
Scale:	1:100 @ A3		Status:

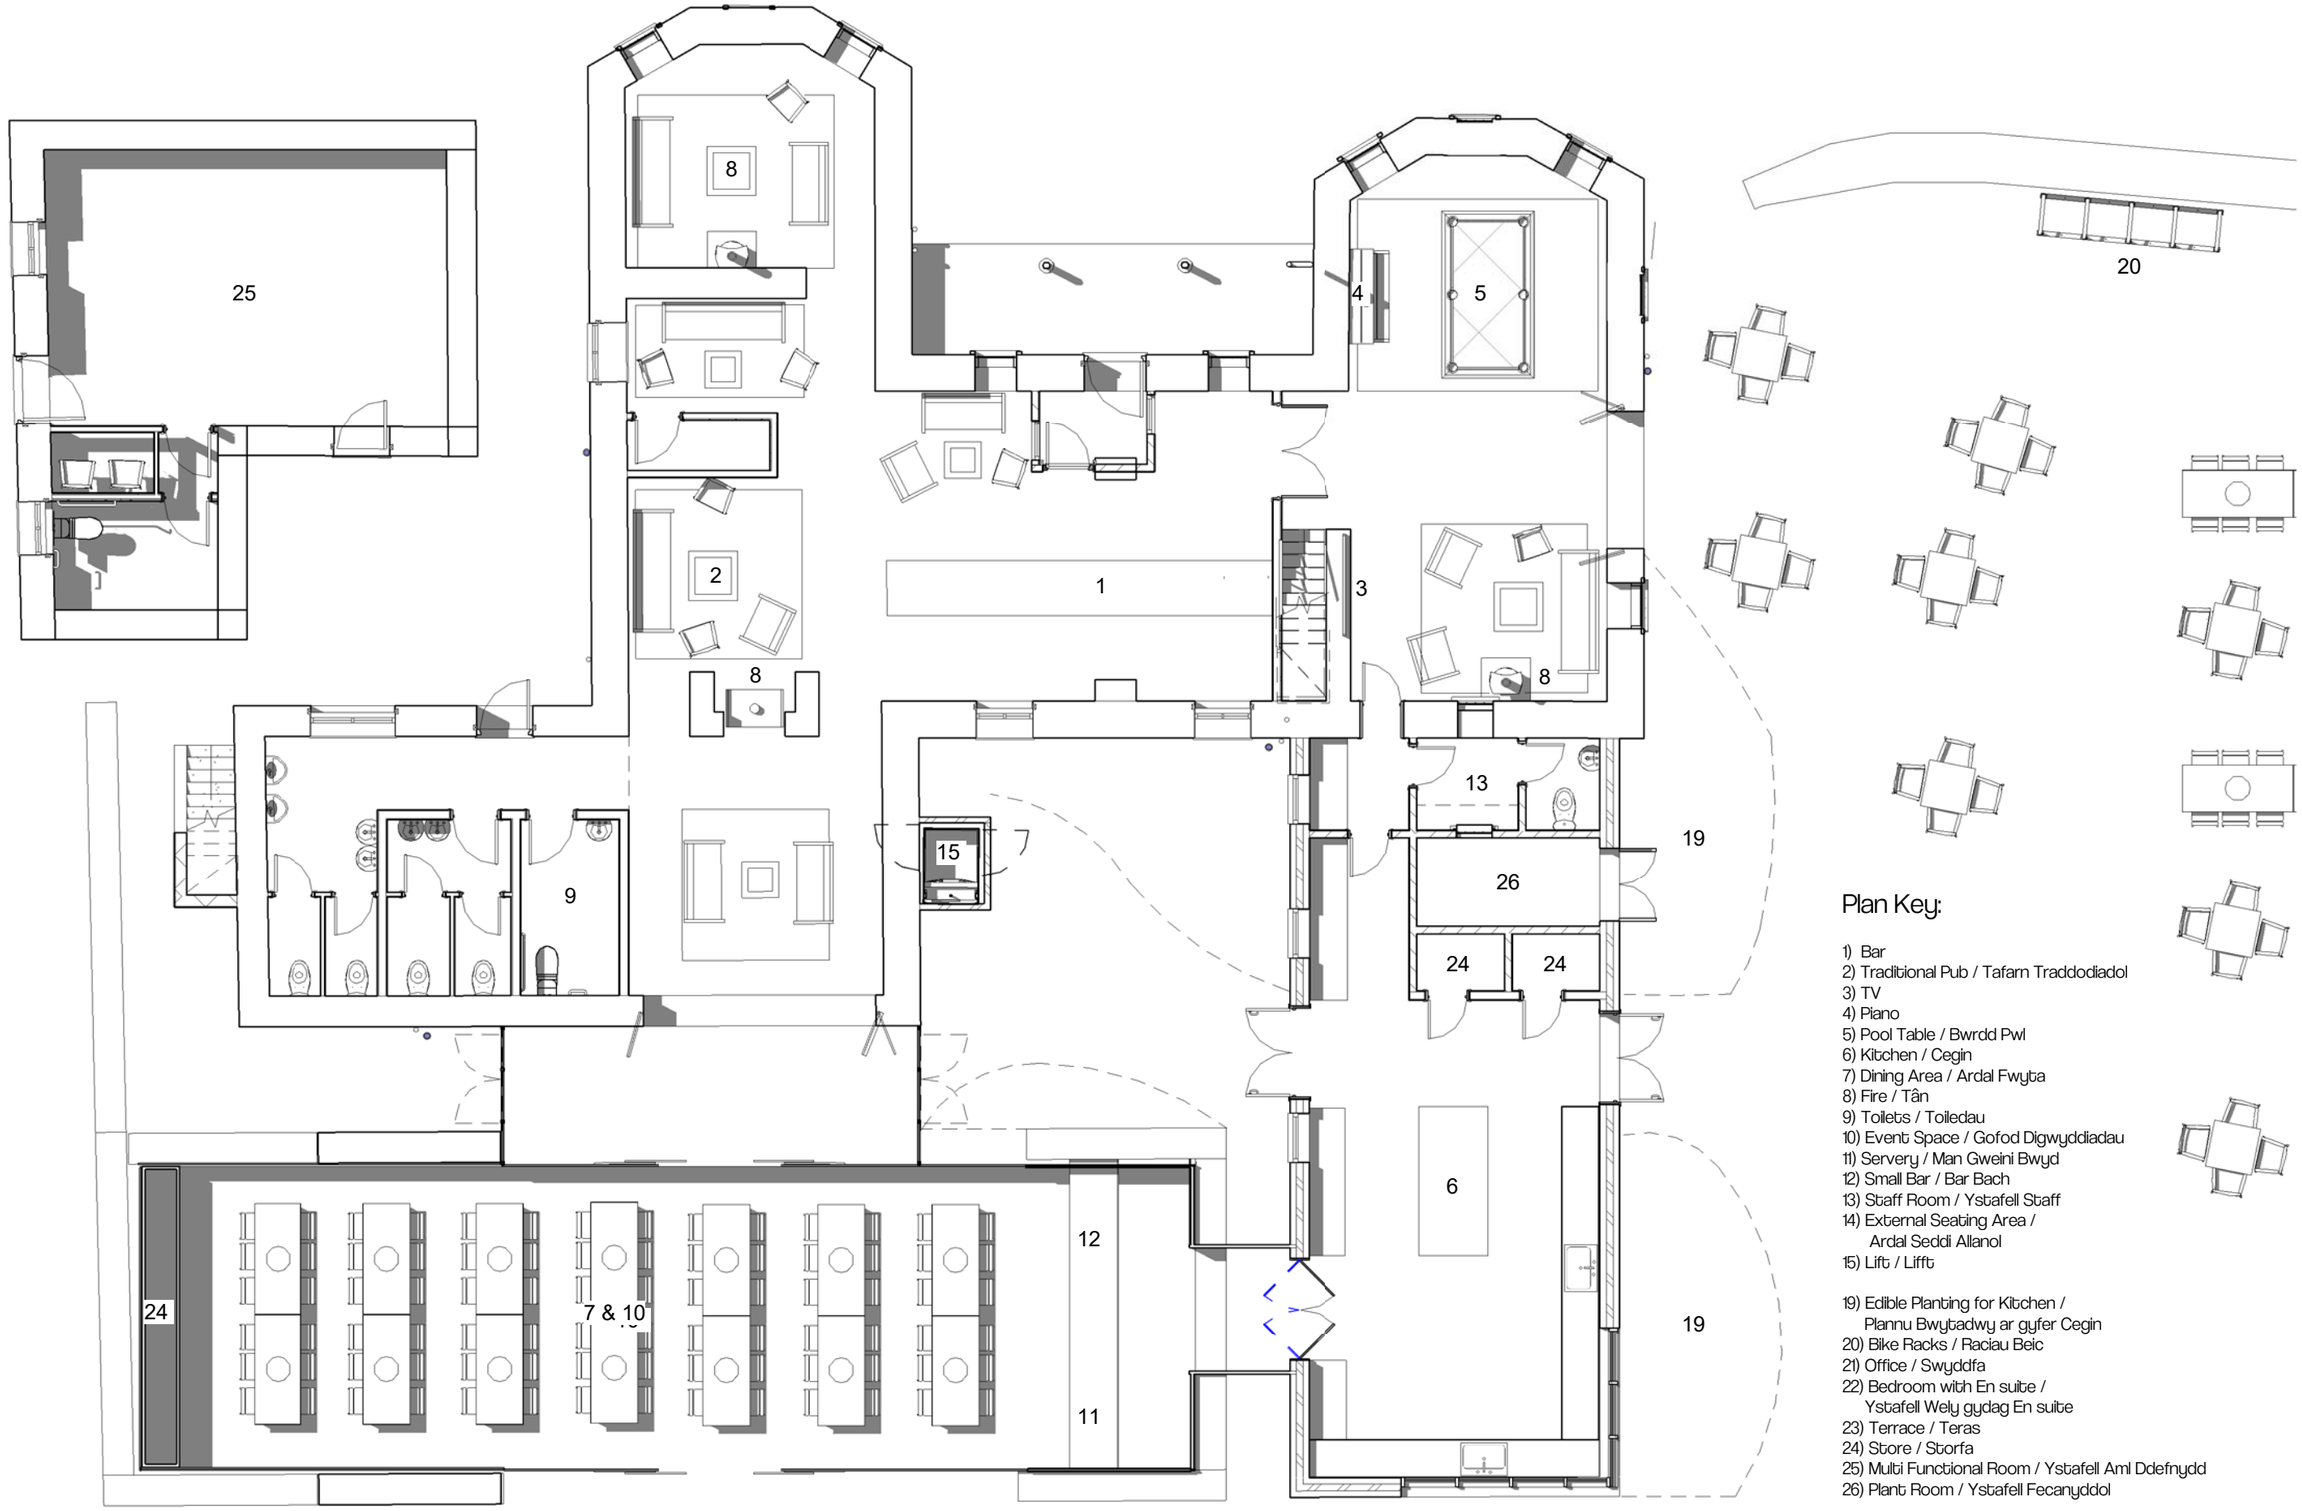

Plan Key:

1) Bar
2) Traditional Pub / Tafarn Traddodiadol
3) TV
4) Piano
5) Pool Table / Bwrdd Pwl
6) Kitchen / Cegin
7) Dining Area / Ardal Fwyta
8) Fire / Tân
9) Toilets / Toiledau
10) Event Space / Gofod Digwyddiadau
11) Servery / Man Gweini Bwyd
12) Small Bar / Bar Bach
13) Staff Room / Ystafell Staff
14) External Seating Area / Ardal Seddi Allanol
15) Lift / Lifft

19) Edible Planting for Kitchen / Plannu Bwytadwy ar gyfer Cegin
20) Bike Racks / Raciau Beic
21) Office / Swyddfa
22) Bedroom with En suite / Ystafell Wely gydag En suite
23) Terrace / Teras
24) Store / Storfa
25) Multi Functional Room / Ystafell Aml Ddefnydd
26) Plant Room / Ystafell Fecanyddol

CLIENT:

0 10 20 30 40 50mm

PRINT REDUCTION BAR | A3 SHEET

ALL RIGHTS RESERVED. NO REPRODUCTION UNLESS WRITTEN CONSENT GIVEN

Drawing Status		Date.	Rev.	Drawn.	Auth.		Date.	Rev.	Drawn.	Auth.	
F	Feasibility	03.07.21	F1	FM	EGW		24.01.22	F10	FM	EGW	
S	Sketch Design	06.09.21	F2	FM	EGW		03.02.22	F11	FM	EGW	
Pr	Preliminary	16.09.21	F3	FM	EGW		08.03.22	F12	FM	EGW	
Pl	Planning	15.11.21	F4	FM	EGW		23.05.22	Pl2	FM	EGW	
B	Building Control	24.11.21	F5	FM	EGW						
D	Developed Design	16.12.21	F6	FM	EGW						
M	Measurement	05.01.22	F7	FM	EGW						
T	Tender	18.01.22	F9	FM	EGW						
C	Construction										

Pegw A

Prosiect Ty'n Llan, Llandwrog

PegwArchitects Ltd.
Twthill Cottage,
Mount Pleasant Square,
Caernarfon,
LL551PA.
holi-elinorgw@outlook.com
www.pegwarchitects.com

Cynllun Llawr Isaf / Ground Floor Plan

Project:	Ty'n Llan	No:	Revision:
Scale:	1:100 @ A3		Status:

Cynllun Safle / Site Plan

1 : 250

CLIENT:

0 10 20 30 40 50mm

PRINT REDUCTION BAR | A3 SHEET

ALL RIGHTS RESERVED. NO REPRODUCTION UNLESS WRITTEN CONSENT GIVEN

Drawing Status		Date.	Rev.	Drawn.	Auth.
F	Feasibilty	24.11.21	F5	FM	EGW
S	Sketch Design	16.12.21	F6	FM	EGW
Pr	Preliminary	05.01.22	F7	FM	EGW
Pl	Planning	18.01.22	F9	FM	EGW
B	Building Control	24.01.22	F10	FM	EGW
D	Developed Design	03.02.22	F11	FM	EGW
M	Measurements	08.03.22	F12	FM	EGW
T	Tender	16.05.22	P11	FM	EGW
C	Construction				

Date.	Rev.	Drawn.	Auth.
23.05.22	P12	FM	EGW

Date.	Rev.	Drawn.	Auth.

Pegw A

Prosiect: Ty'n Llan, Llandwrog

PegwArchitects Ltd.
Twtchill Cottage,
Mount Pleasant Square,
Caernarfon,
LL55 1PA.
holl-elinorgw@outlook.com
www.pegwarchitects.com

Cynllun Safle / Site Plan

Project:	No:	Revision:
Ty'n Llan		P11
Scale: 1:250		Status: